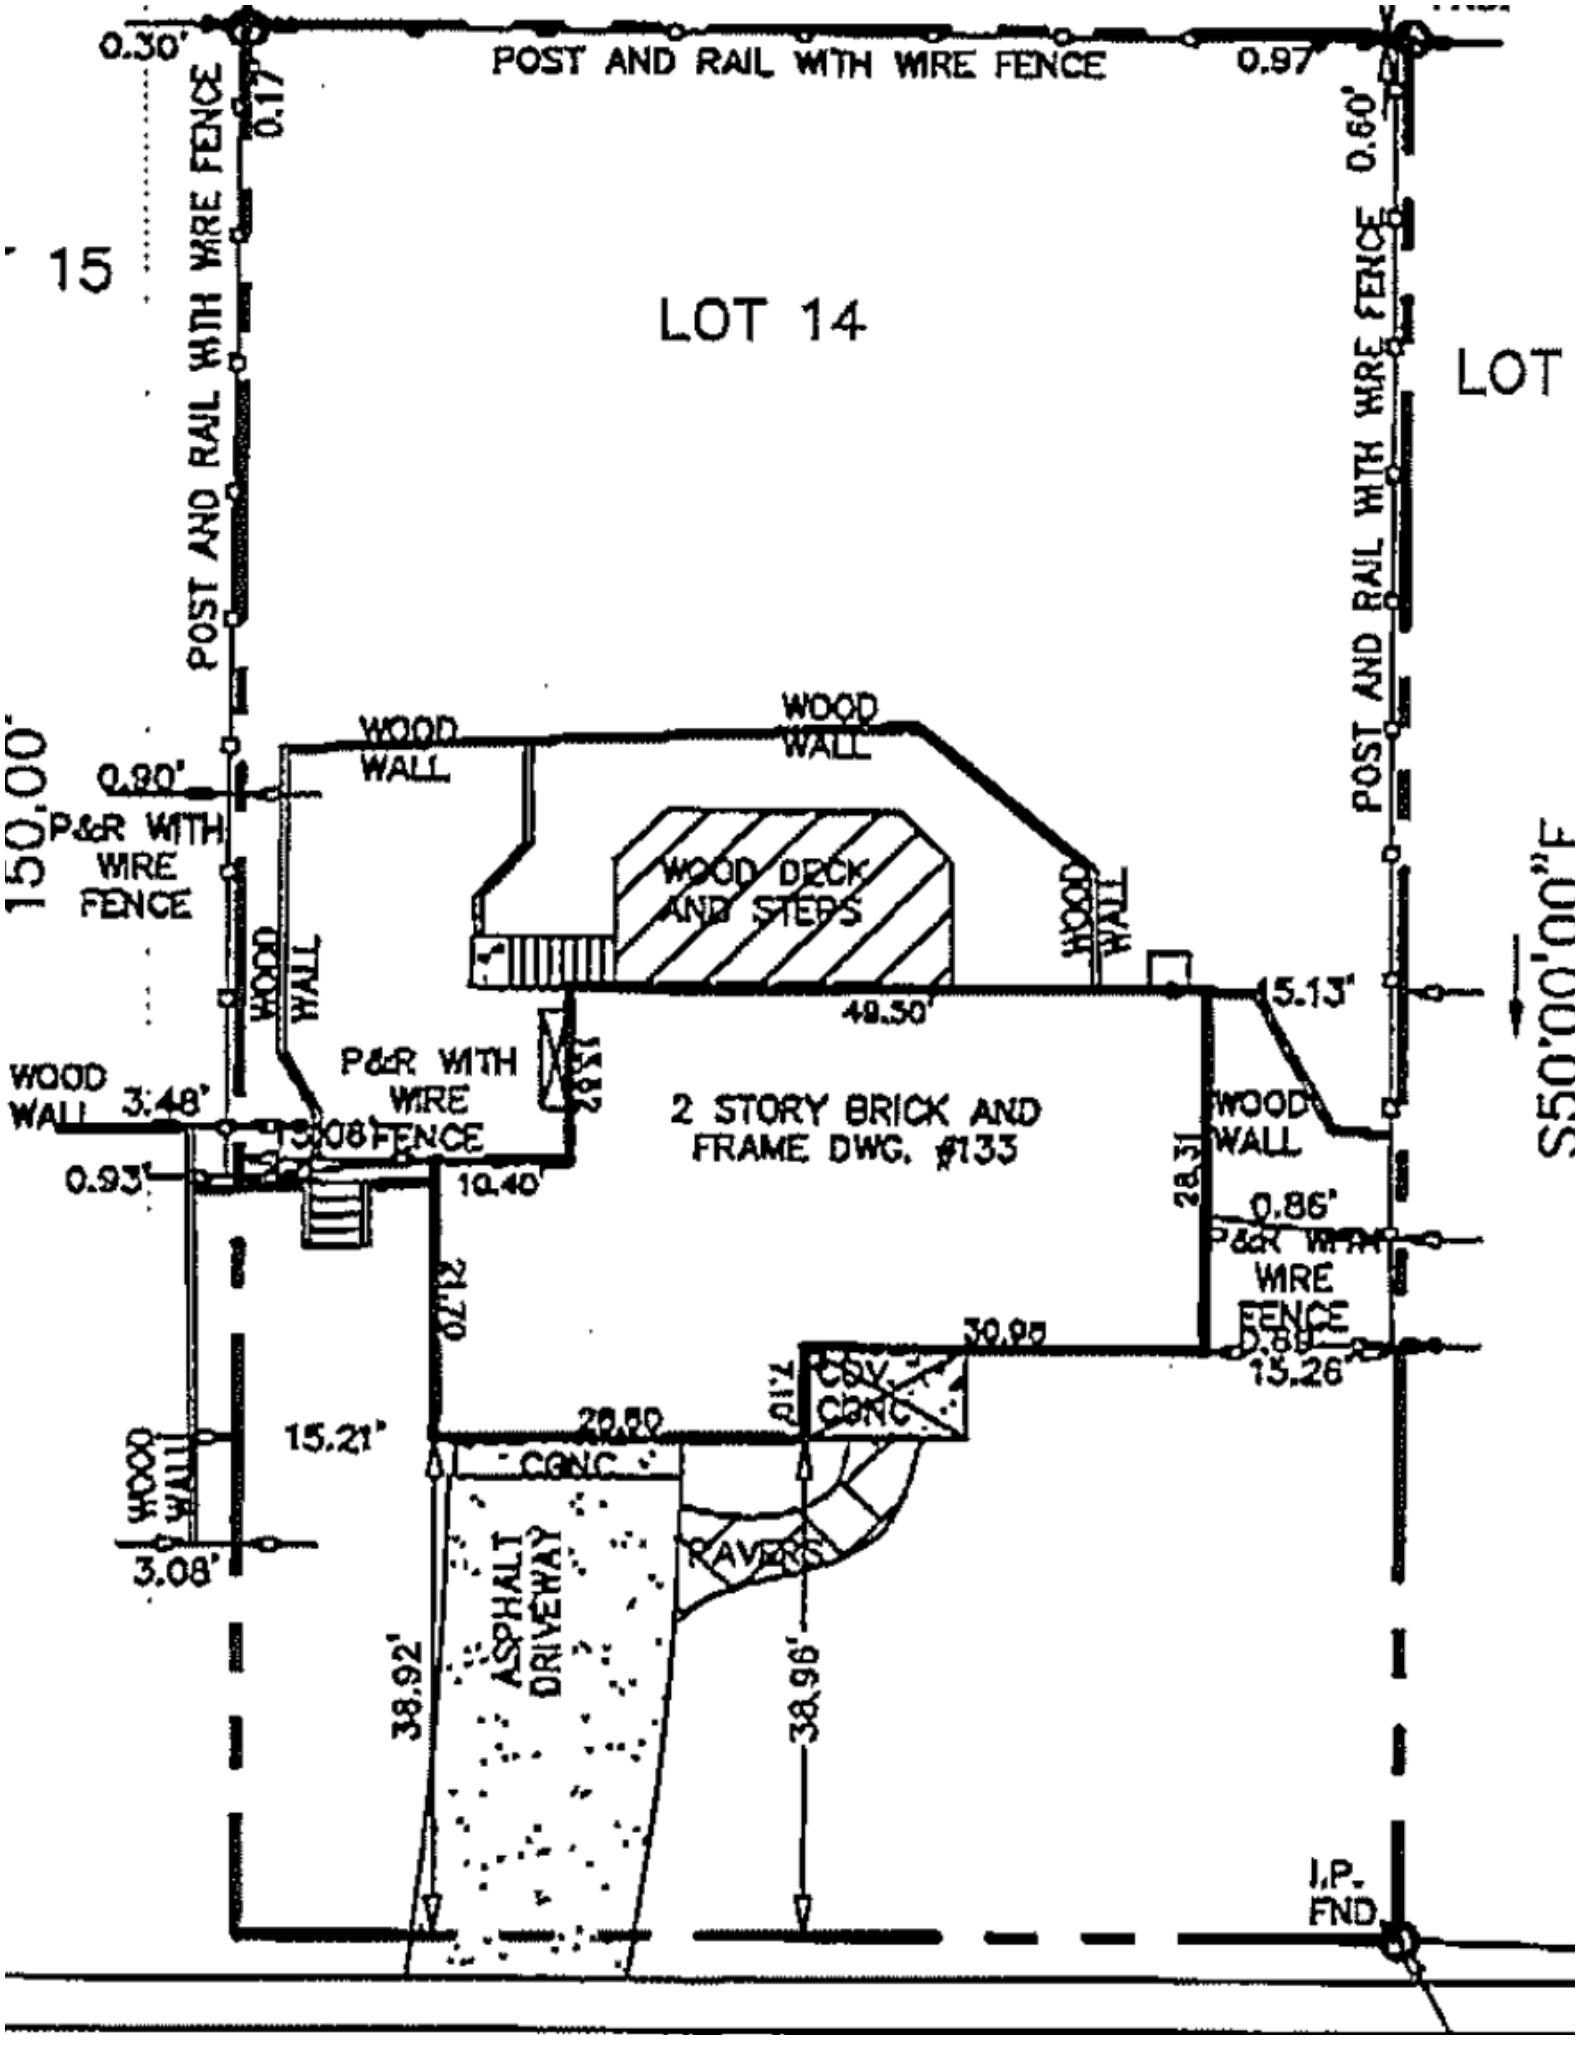

POST AND RAIL WITH WIRE FENCE
0.30'
0.17'
0.97'
0.60'
15
LOT 14
LOT
POST AND RAIL WITH WIRE FENCE
POST AND RAIL WITH WIRE FENCE
150.00'
WOOD WALL
WOOD WALL
0.90'
P&R WITH WIRE FENCE
WOOD DECK AND STEPS
WOOD WALL
WOOD WALL
49.50'
15.13'
S50°00'00"E
WOOD WALL
3.48'
P&R WITH WIRE FENCE
2 STORY BRICK AND FRAME DWG. #133
WOOD WALL
0.93'
10.40'
28.31
0.86'
P&R WITH WIRE FENCE
21.70
30.95
15.26'
CDV CONC
15.21'
28.50
CONC
WOOD WALL
3.08'
PAVERS
ASPHALT DRIVEWAY
38.92'
38.96'
I.P. FND.